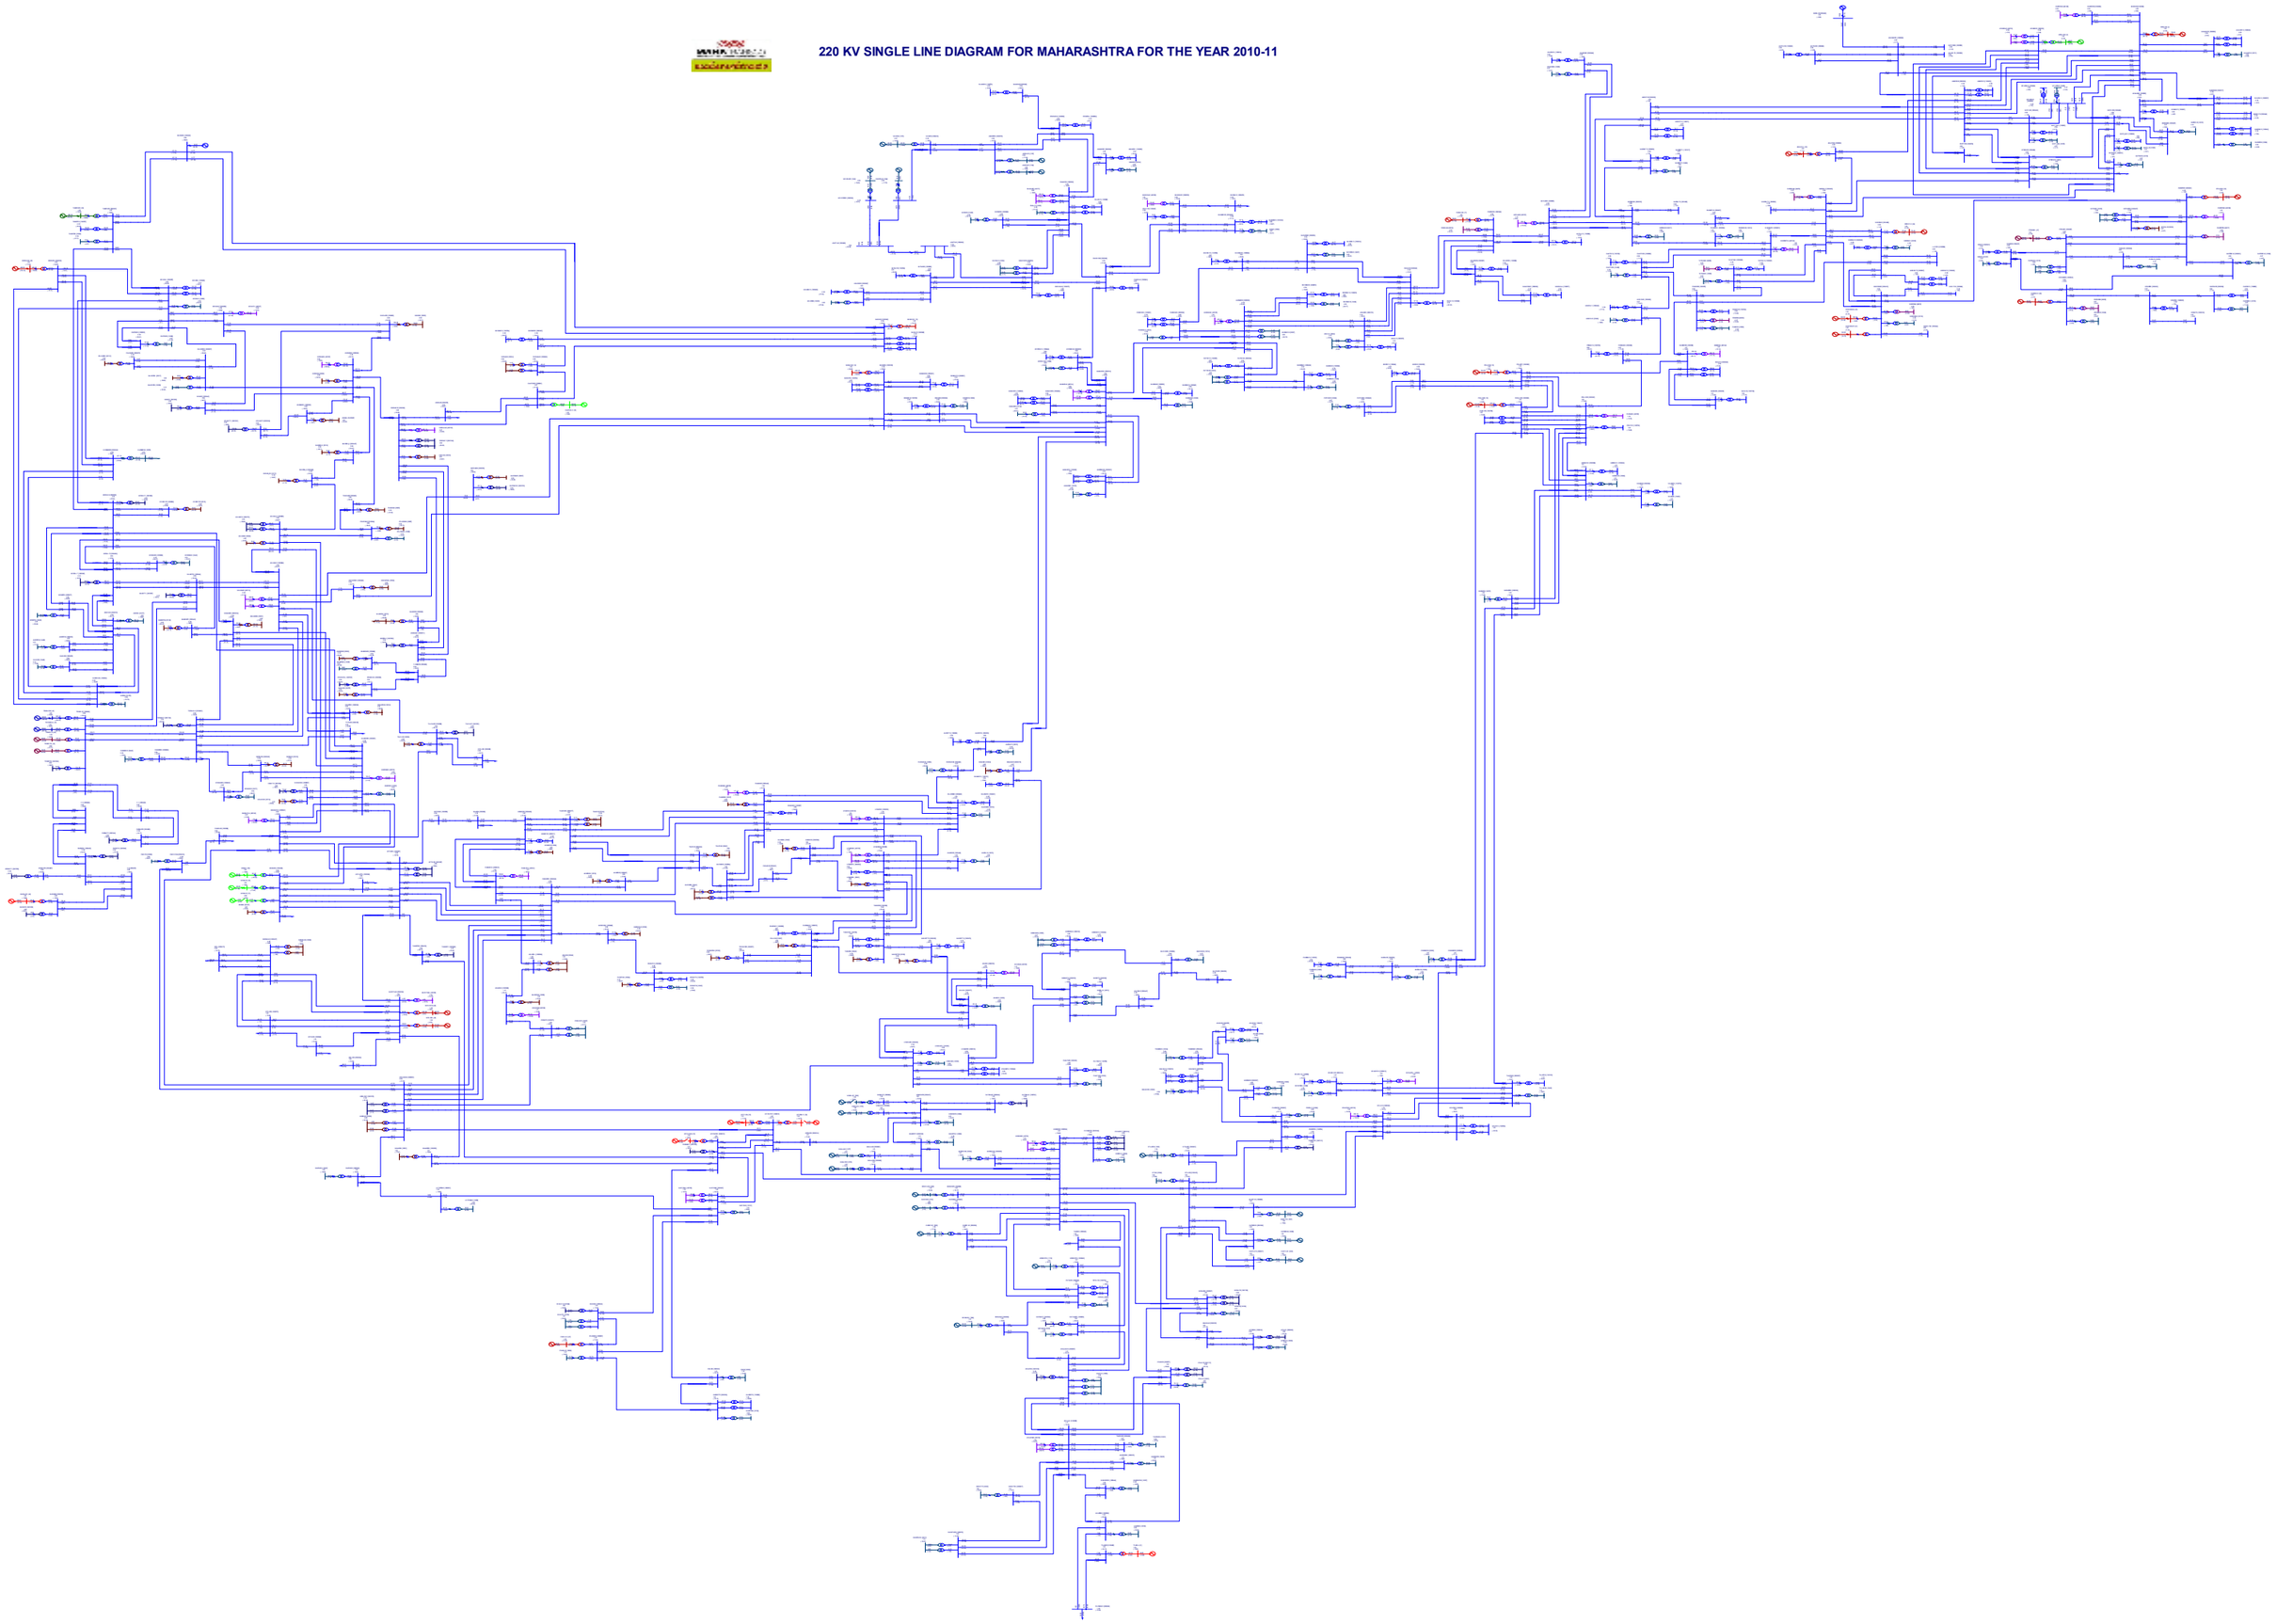220 KV SINGLE LINE DIAGRAM FOR MAHARASHTRA FOR THE YEAR 2010-11